
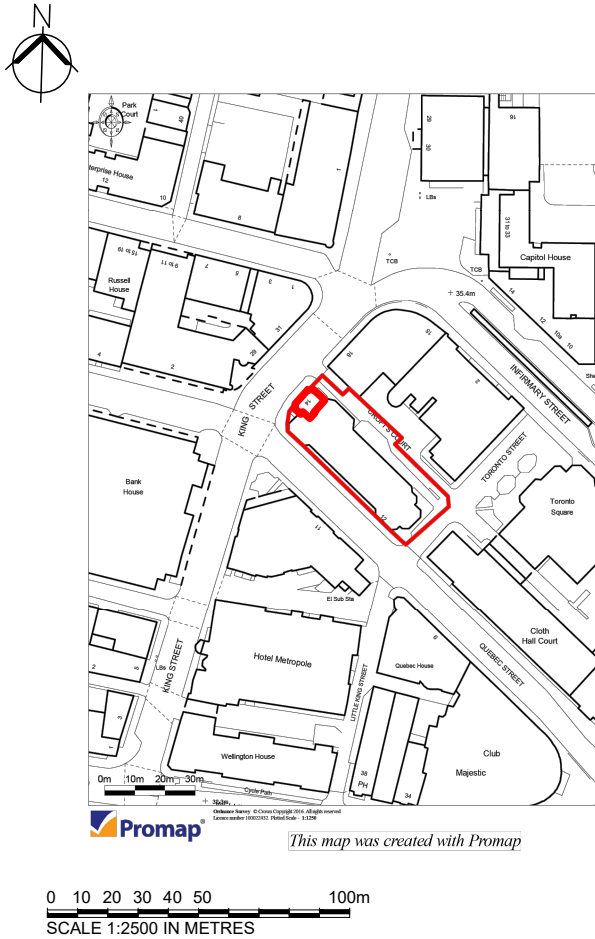


14 KING STREET / Suite 1A

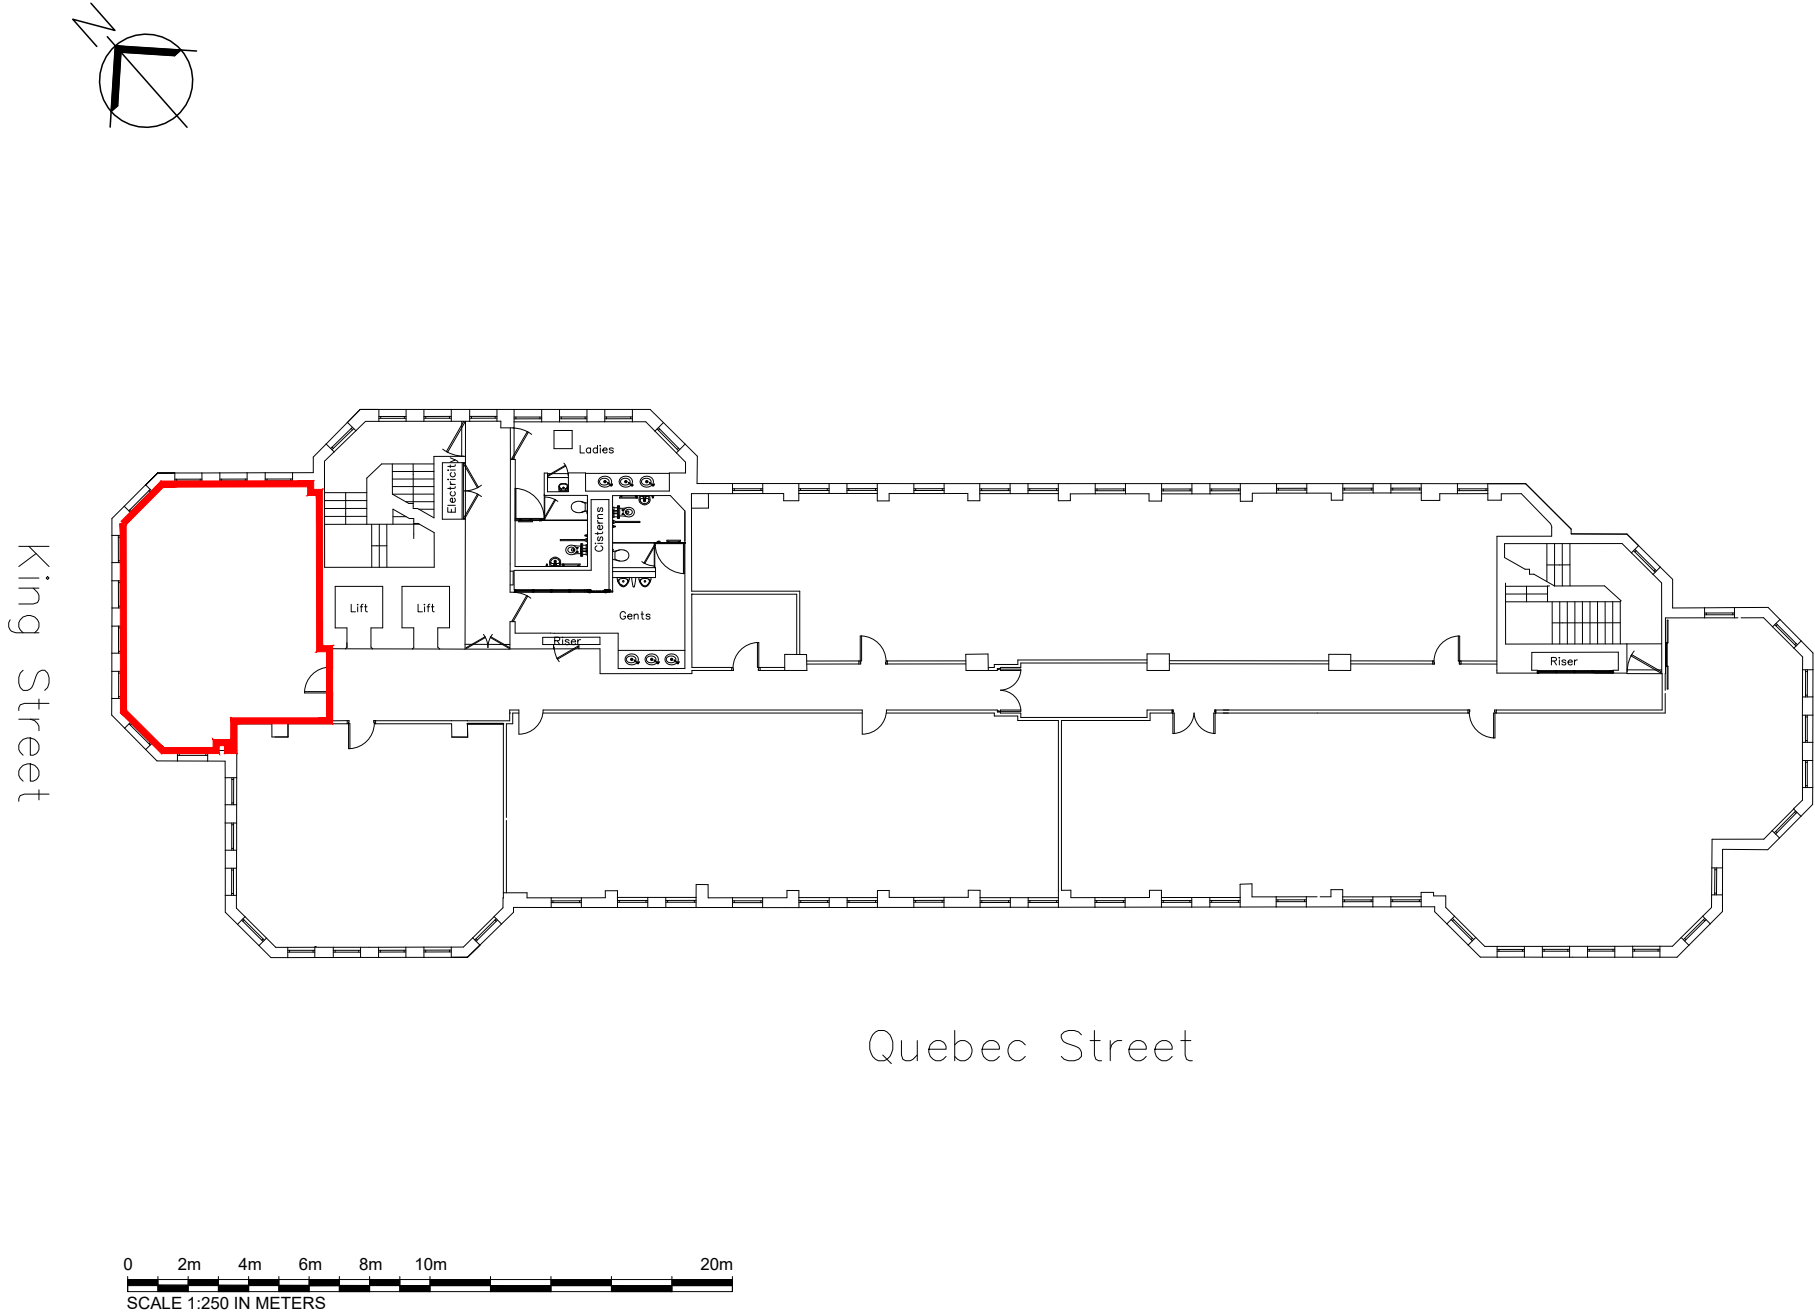

REVISION DATE NOTES			
NOTE: ALL CONTRACTORS MUST VISIT THE SITE AND BE RESPONSIBLE FOR TAKING AND CHECKING ALL DIMENSIONS RELATIVE TO THEIR WORK. PLEASE INFORM BRUNTWOOD DESIGN STUDIO OF ANY VARIATION BETWEEN DRAWINGS AND SITE CONDITIONS. COPYRIGHT OF THIS DRAWING IS VESTED IN BRUNTWOOD AND IT MUST NOT BE COPIED WITHOUT APPROVAL. USE FIGURED DIMENSIONS ONLY FROM THIS DRAWING. DO NOT SCALE OFF THIS DRAWING!			
Status:			
LEASEPLAN			
Building:			
14 KING STREET			
Customer:			
REGISTERED ADDRESS LTD			
Title:			
SUITE 1A 1ST FLOOR LEASE			
Drawn:	Scale:	PaperSize:	
LC	1:200	A3	
Floor:	Suite:	Date:	
1F	1A	26 09 23	
Drawing Number:	Revision:		
246562	LP01		-
Union, Albert Square, Manchester, M2 6LW. Tel: 0161 212 2222			
bruntwood Works			